

GEI Consultants

Regulation Compliance Report

Caledonia Ash Landfill Run-on and Run-off Control Plan

Caledonia, Wisconsin

Submitted to:
WEC Energy Group – Business Services
333 W. Everett Street, A231
Milwaukee, WI 53203

Submitted by:
GEI Consultants, Inc.
3159 Voyager Drive
Green Bay, WI 54311
920.455.8200

October 2026
Project No. 2103691



John M. Trast, P.E. BC.GE
Senior Vice President

Andrew J. Schwoerer, P.G.
Senior Geologist

Table of Contents

Standard Limitations and Disclaimer ii

Certification..... iii

Record of Revisions iv

1. Introduction.....1

2. Storm and Stormwater Volume Determination 2

3. Run-on Control System.....3

4. Run-off Control System.....4

5. Conclusion 5

6. References 6

List of Tables

Table 2-1. Summary of Rainfall Precipitation and Run-off Volume Data 2

Appendices

Appendix A Drawing C-1 – Caledonia Ash Landfill
Appendix B NOAA 14, Vol 8 Rainfall Analysis and Run-off Volume
Appendix C Stormwater Run-on Calculations
Appendix D Stormwater Run-off Calculations

AJS/JXT:amp
B:\Working\WEC ENERGY GROUP\1610530 We Energies Caledonia LF Engineering Assistance\In_Progress\257.81Runon and runoff controls\2026\2103691_Runon and Runoff Control Plan_Rev 2_Oct_2026_FINAL.docx

Standard Limitations and Disclaimer

This report was prepared exclusively for the use of WEC ENERGY GROUP. The findings and conclusions, if any provided by GEI in this report, are based solely on the information reported to GEI as of the date of this report. Future investigations or additional information not provided to GEI at the time of this report may result in modification of this report. GEI's scope of work did not include verifying the completeness or accuracy of information provided by others. Accordingly, GEI shall not be liable for any damages, costs, or other consequences resulting from reliance on such information if it is later determined to be inaccurate or incomplete. GEI's professional services for this project have been performed in a manner consistent with that degree of skill and care ordinarily exercised by members of the same profession currently practicing in the same locality, performing similar services under similar conditions. GEI makes no other representations and no warranties, express or implied.

Certification

This plan was completed under the direction of John, M. Trast, P.E. I am a licensed professional engineer in the State of Wisconsin in accordance with the requirements of ch. A-E 4, Wisconsin Administrative Code; that this document has been prepared in accordance with the Rules of Professional Conduct in ch. A-E 8, Wisconsin Administrative Code; and that, to the best of my knowledge, all information contained in this document is correct and the document was prepared in compliance with all applicable requirements in 40 CFR Part 257 Subpart D.



John M. Trast, P.E., BC.GE
Wisconsin License No. 31792
Senior Vice President
GEI Consultants, Inc.
Office: 920.455.8299
jtrast@geiconsultants.com

Record of Revisions

Identification	Date	Description of Issued and/or Revision
Revision 0	October 2016	Initial submittal.
Revision 1	October 2021	This plan was updated in accordance with § 257.81(c)(4) which required the owner or operator of the CCR unit to prepare periodic run-on and run-off control system plans every five years. Updated the existing site conditions and engineering calculations.
Revision 2	October 2026	This plan was updated in accordance with § 257.81(c)(4) which required the owner or operator of the CCR unit to prepare periodic run-on and run-off control system plans every five years. Updated the existing site conditions and engineering calculations.

1. Introduction

WEC Energy Group (WEC) owns and operates a solid waste disposal facility on the Oak Creek Site in the NE 1/4 of Section 1, Township 4 North, Range 22 East, in the Village of Caledonia, Racine County, Wisconsin. The WEC Caledonia Ash Landfill is regulated as an industrial waste landfill by the Wisconsin Department of Natural Resources (WDNR) under the provisions of Chapter 289 Wisconsin State Statues, and all applicable requirements of Chapters NR 500 of the Wisconsin Administrative Code. The design, construction, operation, closure, and post-closure care requirements are specified in the WDNR conditionally approved Plan of Operations, License No. 03232, FID No. 252108450. As currently constructed, the landfill has 22.7 acres open, 34.9 acres of base liner system (Cells 1, 2, 3, 4, 6, 8, and 10) is constructed, and 12.2 acres of perimeter slopes (Cells 1, 2, 3, 4, 6, and 8) have received final cover.

In addition to the state regulations, the landfill is also required to comply with 40 CFR Part 257 Subpart D – Standards for Disposal of Coal Combustion Residuals in Landfills and Surface Impoundments. Cells 1, 2, 3, 4, 6, 8, and 10 were constructed prior to October 14, 2015, and are defined as an existing CCR landfill in accordance with § 257.53. Future landfill cells are permitted by the WDNR in the conditionally approved Plan of Operation and defined as lateral expansions under § 257.53 when developed.

This report fulfills the requirements of § 257.81 - Run-on and run-off controls for CCR landfills for the Caledonia Ash Landfill, which specifies that the owner or operator must complete the assessments required by this section every five years. In accordance with 257.81(c)(1) this report describes how the run-on and run-off control systems have been designed and constructed to meet the applicable requirements and supported by appropriate engineering calculations.

This run-off and run-on system control plan includes the following sections:

- Section 1 – Introduction
- Section 2 – Storm and Stormwater Volume Determination
- Section 3 – Run-on Control System
- Section 4 – Run-off Control System
- Section 5 – Conclusion
- Section 6 – References

2. Storm and Stormwater Volume Determination

§ 257.81 *Run-on and run-off controls for CCR landfills* requires that the owner or operator of an existing or new CCR landfill or any lateral expansion of a CCR landfill must design, construct, operate, and maintain a run-on control system to prevent flow onto the active portion of the CCR unit during the peak discharge from a 24-hour, 25-year storm; and a run-off control system from the active portion of the CCR unit to collect and control at least the water volume resulting from a 24-hour, 25-year storm.

The active filling area of the landfill is approximately 22.7 acres and approximately 12.2 acres of the landfill has final cover. All precipitation that falls into the active filling area of the permitted limits of waste is contained within the landfill and handled as leachate. Any precipitation that falls outside the limits of waste is directed away from the active landfill. Any precipitation that falls on the portion with final cover is directed off the landfill as noncontact water. Drawing C-1 – Caledonia Ash Landfill, included in Appendix A, shows the existing landfill grades as of August 28, 2026.

The rainfall depth estimate for a 24-hour, 25-year storm for the Caledonia Ash Landfill was determined following the procedures outlined in Precipitation-Frequency Atlas of the United States, Atlas 14, Volume 8, Version 2: Wisconsin. For the Caledonia Ash Landfill a 24-hour, 25-year storm will result in 4.48 inches of rainfall. Calculations for determining the 24-hour, 25-year storm event are included in Appendix B: NOAA 14, Vol. 8 Rainfall Analysis and Run-off Volume.

Table 2-1 summarizes the storm recurrence interval, rainfall depth, lined area of the CCR landfill, and minimum stormwater volume required to be managed within Caledonia Ash Landfill.

Table 2-1. Summary of Rainfall Precipitation and Run-off Volume Data

Storm Recurrence Interval	Rainfall Depth (inches)	Active Landfill Lined Area (acres)	Run-off Volume (acre-ft)
24-hour, 25-year	4.48	22.7	8.48

3. Run-on Control System

§ 257.81(a)(1) requires a run-on control system to prevent flow onto the active portions of the CCR unit during the peak discharge from a 24-hour, 25-year storm. The federal rule defines "Run-on" as "any rainwater, leachate, or other liquid that drains over land onto any part of a CCR landfill."

In order to control stormwater and prevent run-on to the landfill, perimeter berms have been established around the landfill facility. These perimeter berms contain all run-off within the landfill. On the east and west sides of the landfill, stormwater ditches between the access road and the landfill perimeter berm convey stormwater southward. On the east side of the landfill the stormwater is routed to the stormwater detention basin immediately southeast of the landfill. On the west side of the landfill the stormwater is routed south, through a culvert running under the site screening berm, and then east to the stormwater detention basin immediately southeast of the landfill. In general, all stormwater drainage at the site is directed away from the active landfill and to the stormwater detention basin.

Along the north side of the landfill, an intercell berm was constructed to prevent run-on from entering the landfill and to prevent run-off from leaving the landfill. A perimeter ditch along the north edge of the intercell berm intercepts and directs stormwater run-on to the east away from the active area and connects to the east stormwater ditch described above. Run-on controls are shown on Figure 1 in Appendix C – Stormwater Run-on Calculations.

Stormwater modeling was completed to confirm that the current run-on control system on the north side of the landfill is sufficiently sized to manage a 24-hour, 25-year precipitation event. HydroCAD 10.0 was used to model the potential for stormwater run-on into the landfill from the north. The stormwater run-on calculations are included in Appendix C – Stormwater Run-on Calculations. Based on the stormwater model, the current run-on control system on the north side of the Caledonia Ash Landfill will be able to handle the 24-hour, 25-year precipitation event without allowing any non-contact water to enter the limits of waste. The estimated peak water level in the channel is 1.2 feet. The conveyance channel north of the intercell berm is adequately sized to prevent run-on into the Caledonia Ash Landfill associated with the 24-hour, 25-year precipitation event.

Based on a review of current topography and stormwater calculations, the Caledonia Ash Landfill has an acceptable run-on control system that follows current engineering standards and is in compliance with § 257.81(a)(1).

4. Run-off Control System

§ 257.81(a)(2) requires a run-off control system from the active portion of the CCR unit to collect and control at least the water volume resulting from a 24-hour, 25-year storm. The federal rule defines "Run-off" as "any rainwater, leachate, or other liquid that drains overland from any part of a CCR landfill."

During the operation and filling of the Caledonia Ash Landfill precipitation within the active landfill is handled as contact stormwater and treated as leachate in accordance with § 257.3-3. The contact stormwater is directed to the temporary stormwater ditches on the inside of the landfill and routed to temporary infiltrations area in Cells 8 and 10, where it is allowed to infiltrate into the leachate collection system. The water is managed as leachate in accordance with the landfill Plan of Operations.

A stormwater run-off model was completed to confirm that the current run-off control system for the operation of the Caledonia Ash Landfill can adequately manage a 24-hour, 25-year precipitation event. Stormwater flow was modeled using HydroCAD 10.0 to model existing conditions as shown on Drawing C-1. The stormwater run-off calculations for the current active conditions of the Caledonia Ash Landfill are included in Appendix D - Stormwater Run-off Calculations.

For modeling purposes contact stormwater on the existing filling condition are divided into three (3) sub-catchments: north slope, west side slope, and stormwater surge area. Stormwater for the sub-catchments is routed as sheet flow and shallow concentrated flow either directly into an intercell stormwater surge area on the perimeter of Cells 8 and 10 of the landfill, or as sheet flow until the water is intercepted by a temporary stormwater channel.

In general, the perimeter channels are a minimum of 3 feet deep and have a 2H:1V interior and 2H:1V or 3H:1V exterior slopes depending on the location within the landfill. In Cells 8 and 10, the exterior slope is 3H:1V and is the top of the granular drainage layer of the leachate collection system. At other locations where the ditch is simply constructed in the CCR the slope is 2H:1V. Contact stormwater from the perimeter channels is conveyed to the intercell stormwater surge area. From the intercell stormwater surge area the water infiltrates through the granular drainage layer into the leachate collection system and is treated as leachate. Although contact stormwater can and will infiltrate once it reaches the perimeter ditch, for the stormwater modeling and sizing purposes, we have conservatively assumed a 2H:1V ditch that does not allow infiltration. During installation of the final cover, the temporary stormwater containment ditches will be filled with soil or CCR prior to placement of the final cover system. Along the access road a cattle bridge or cattle guard is installed to function at cell entrance points as a hydraulic break and prevent stormwater from running down the road and escaping the site. The cattle bridge also allows for the continuation of the perimeter ditch.

Based on the analysis, the run-off control system for the Caledonia Ash Landfill is able to contain, manage, and control the run-off from a 24-hour, 25-year precipitation event without allowing any contact water to escape the permitted limits of waste. The intercell stormwater surge area has a minimum crest elevation of approximately El. 700.0 feet, and the estimated water level associated with the 24-hour, 25-year storm is El. 695.5 feet. Both the temporary stormwater containment ditches and the stormwater surge area are designed to contain, manage, and control the run-off from the landfill associated with the 24-hour, 25-year storm event.

5. Conclusion


The Caledonia Ash Landfill is regulated under 40 CFR Part 257 Subpart D as an existing CCR landfill. The rule specifies that an existing CCR landfill must develop plans to meet certain meet operating criteria designated by October 17, 2016, and that the owner or operator must also conduct and complete the assessments required by this section every five (5) years maximum based on the completion date of this plan. In addition, the written plan must be amended whenever there is a change in conditions that would substantially affect the current written plan. This revision is a 5-year update to the October 2021 plan. The revised plan must be placed in the facility's operating record as required by §257.105(g). The owner or operator of the CCR unit must comply with the recordkeeping requirements specified in § 257.105(g), the notification requirements specified in § 257.106(g), and the internet requirements specified in § 257.107(g).

This report documents that the Caledonia Ash Landfill has an established run-on and run-off control system design capable of controlling the peak discharge from a 25-year, 24-hour storm event and complies with § 257.81 Run-on and run-off controls for CCR landfills. All leachate that is collected at the Caledonia Ash Landfill is hauled to the on-site wastewater treatment facility; thus, it complies with § 257.3-3.

6. References

Perica, S., D. Martin, S. Pavlovic, I. Roy, M. St. Laurent, C. Trypaluk, D. Unruh, M. Yekta, G. Bonnin (2013). NOAA Atlas 14 Volume 8 Version 2.0, Precipitation-Frequency Atlas of the United States, Midwestern States. National Oceanic and Atmospheric Administration, National Weather Service, Silver Spring, Maryland.

Appendix A Drawing C-1 – Caledonia Ash Landfill

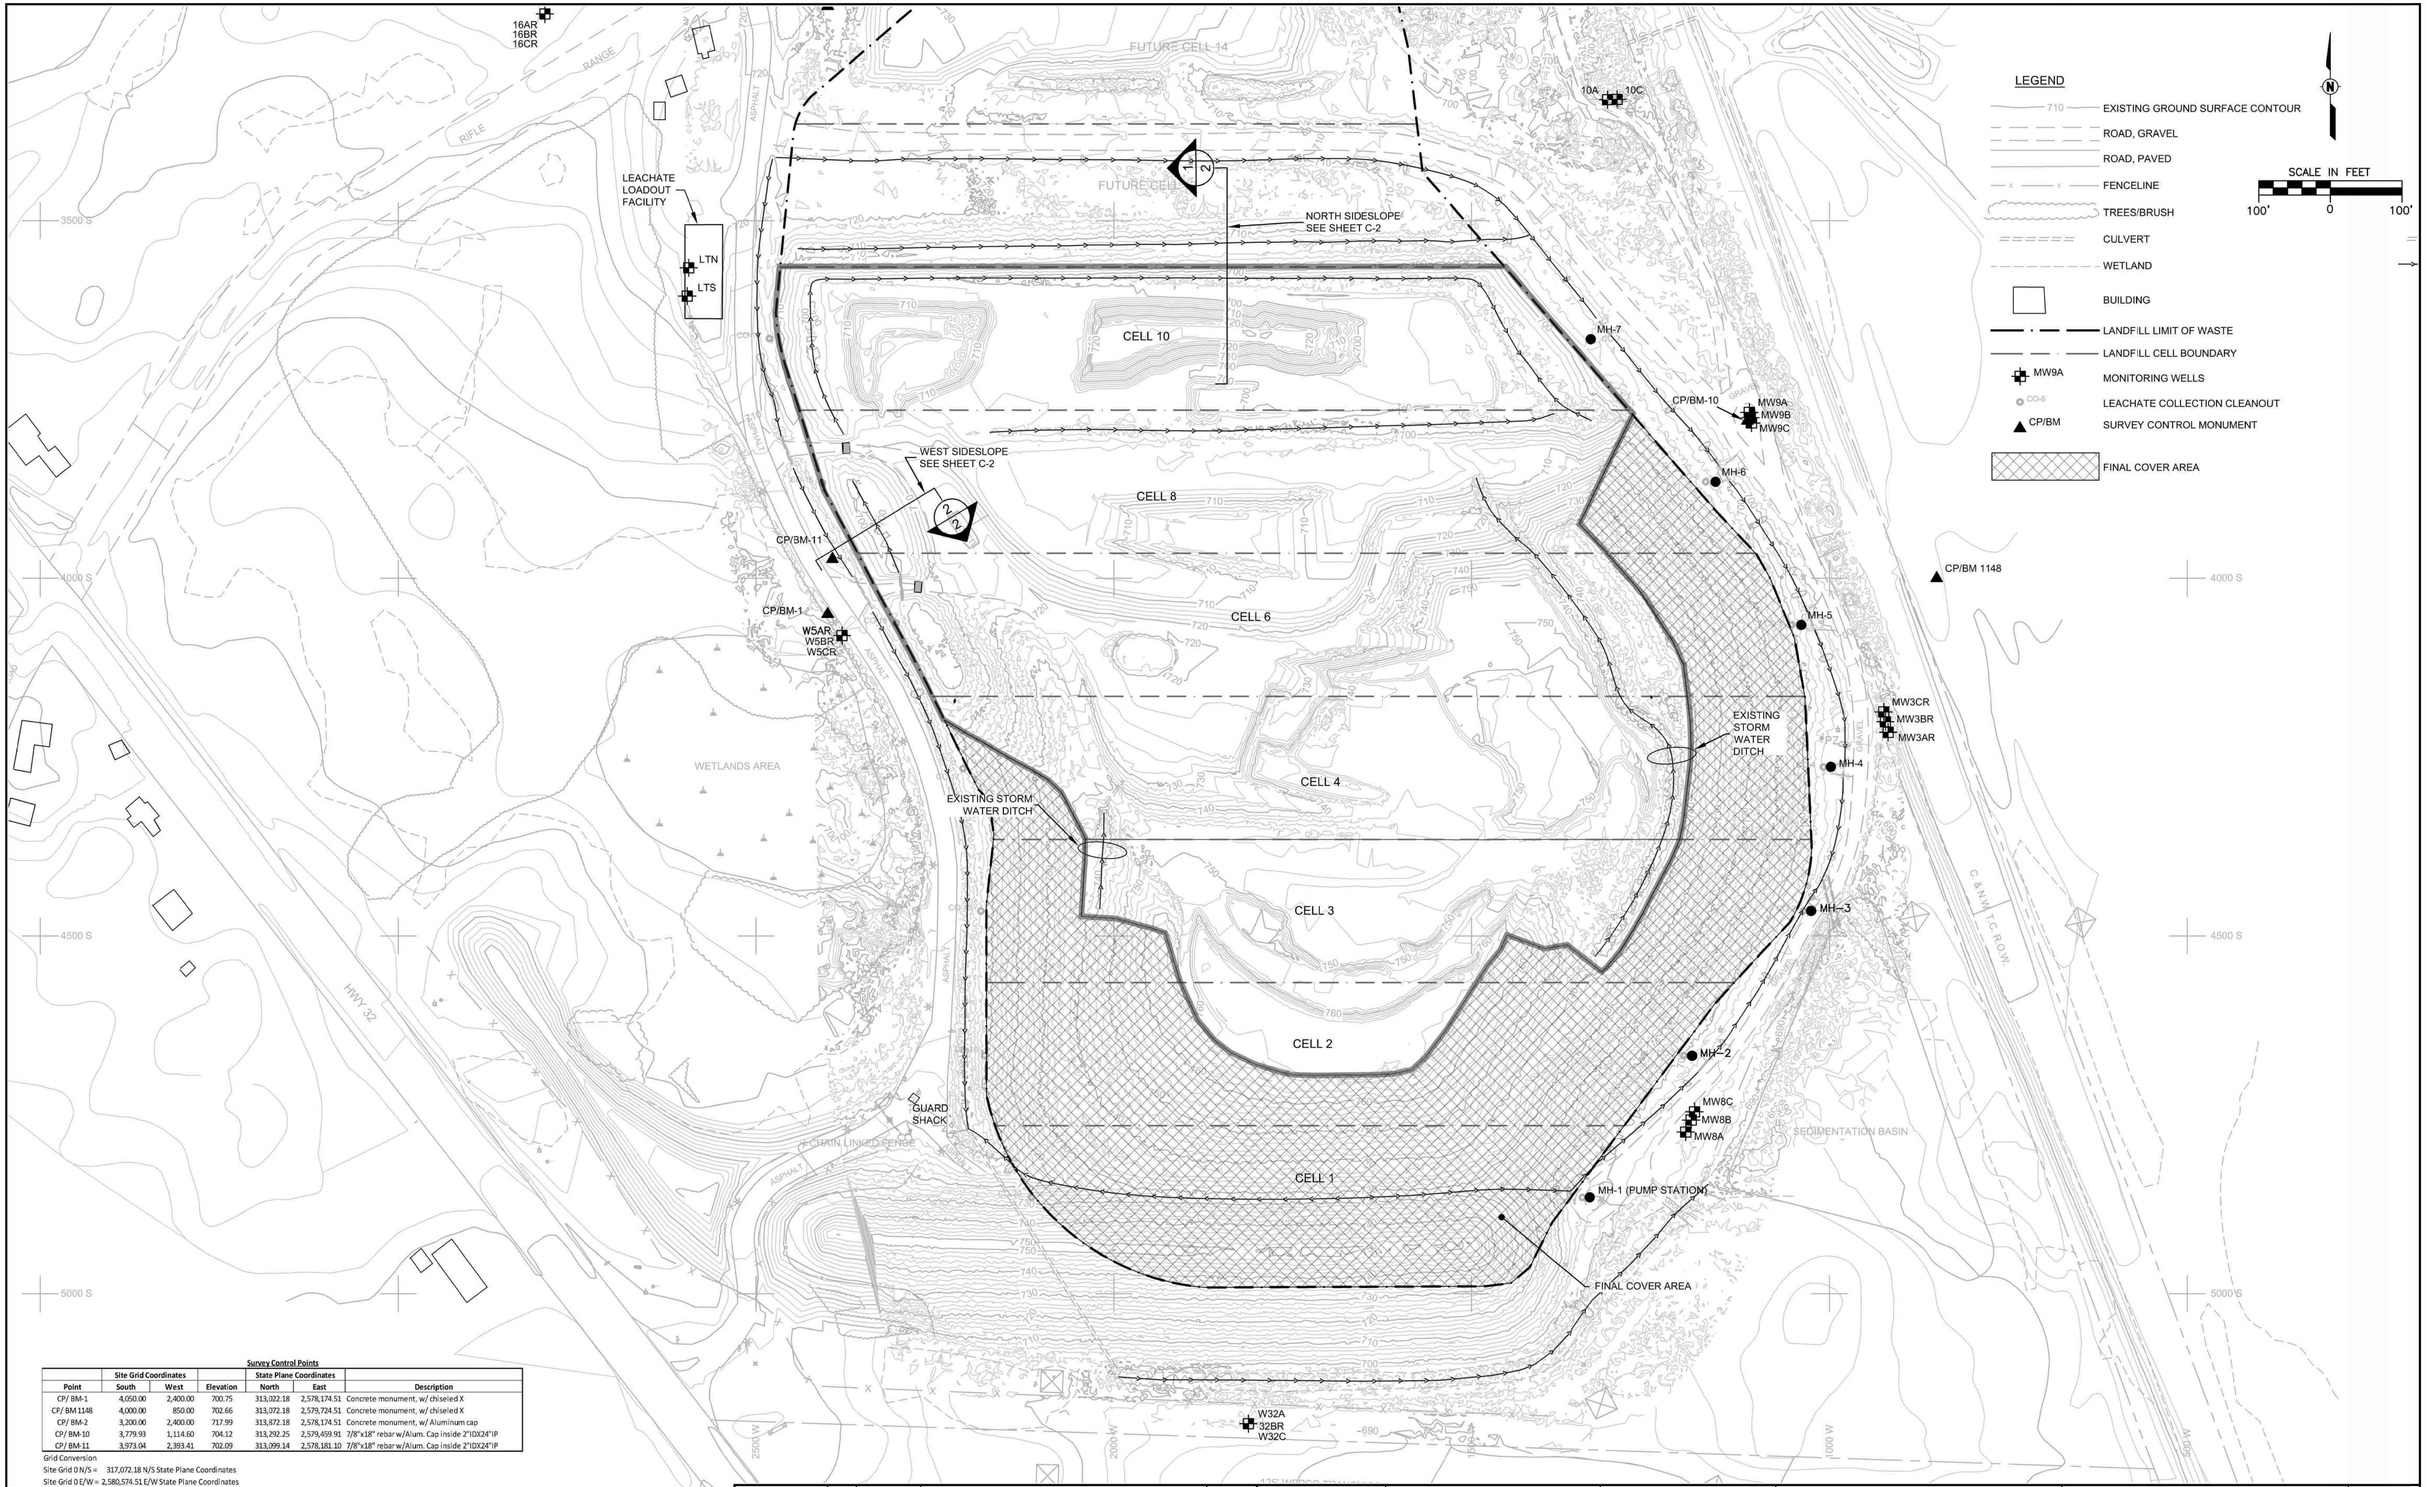

Survey Control Points

	Site Grid Coordinates			State Plane Coordinates		
Point	South	West	Elevation	North	East	Description
CP/ BM-1	4,050.00	2,400.00	700.75	313,022.18	2,578,174.51	Concrete monument, w/ chiseled X
CP/ BM 1148	4,000.00	850.00	702.66	313,072.18	2,579,724.51	Concrete monument, w/ chiseled X
CP/ BM-2	3,200.00	2,400.00	717.99	313,872.18	2,578,174.51	Concrete monument, w/ Aluminum cap
CP/ BM-10	3,779.93	1,114.60	704.12	313,292.25	2,579,459.91	7/8"x18" rebar w/Alum. Cap inside 2"IDX24"IP
CP/ BM-11	3,973.04	2,393.41	702.09	313,099.14	2,578,181.10	7/8"x18" rebar w/Alum. Cap inside 2"IDX24"IP

Grid Conversion
Site Grid 0 N/S = 317,072.18 N/S State Plane Coordinates
Site Grid 0 E/W = 2,580,574.51 E/W State Plane Coordinates

NOTES:

1. EXISTING CONTOURS FROM 1983 WEPCO SURVEY AND RACINE COUNTY TOPOGRAPHIC MAP. CONTOURS IN THE LANDFILL AREA UPDATED FROM UAV SURVEY ON 8/28/2026 BY A.W. OAKES AND SON, RACINE, WISCONSIN.
2. HORIZONTAL GRID IS LOCAL GRID ESTABLISHED BY OTHERS. ELEVATIONS ARE REFERENCED TO MEAN SEA LEVEL.

Attention:
0 1"
If this scale bar does not measure 1" then drawing is not original scale.

NO.	DATE	ISSUE/REVISION	APP
0	X	X	X

Designed: JXT
Checked: JXT
Drawn: JLC
Submittal Date: 10/26/2026

GEI Consultants
3159 Voyager Drive
Green Bay, Wisconsin 54311
920-455-8200

WE ENERGIES
333 WEST EVERETT STREET, A231
MILWAUKEE, WISCONSIN 53203

GEI Project 1610530


REGULATION COMPLIANCE REPORT
RUN-ON AND RUN-OFF CONTROL PLAN

CALEDONIA ASH LANDFILL


DWG. NO. C-1

SHEET NO. 1

Filename: B:\WORKING\WEC ENERGY GROUP_GENERAL\WE - CALEDONIA\CALEDONIA\DWG\1610530_RUN-ON RUN-OFF CONTROL PLAN\DWG\161C530001 2026.DWG Last saved by: JAMCAL2032 Last Plotted: 2026-10-06

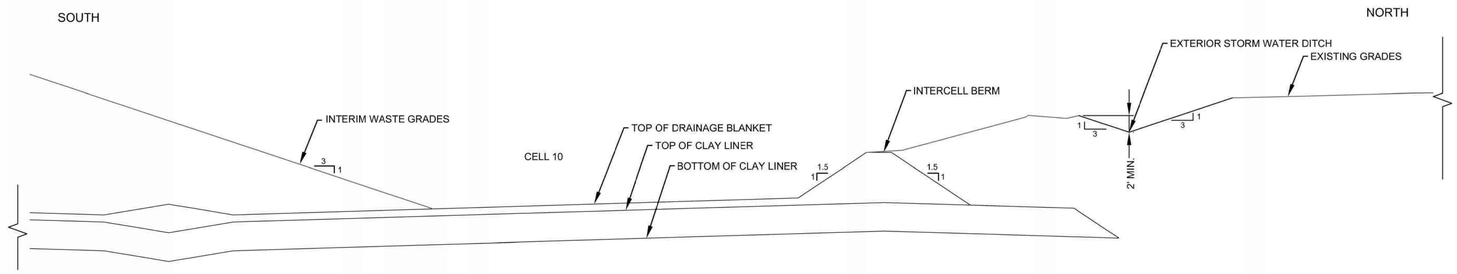

1/2 NORTH SIDESLOPE DETAIL
SCALE: 1"=10'

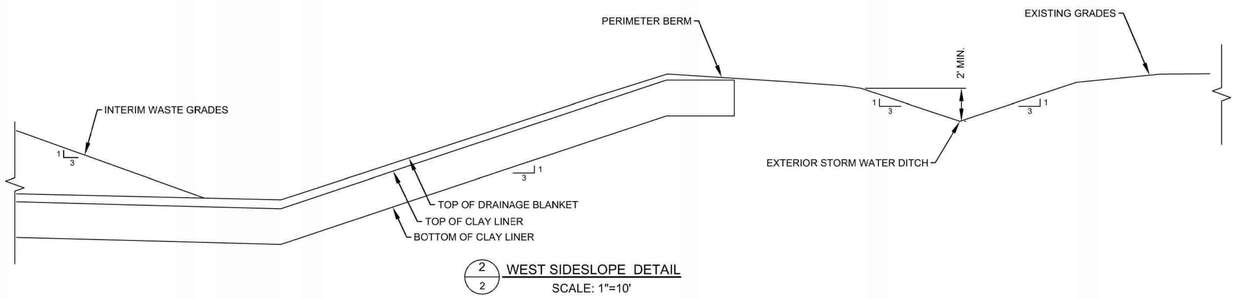

2/2 WEST SIDESLOPE DETAIL
SCALE: 1"=10'

Attention:	NO.	DATE	ISSUE/REVISION	APP
0 1" — If this scale bar does not measure 1" then drawing is not original scale.	0	X	X	X

Designed: JXT
Checked: JXT
Drawn: JLC
Submittal Date: 10/26/2026

GEI Consultants
3159 Voyager Drive
Green Bay, Wisconsin 54311
920-455-8200

WE ENERGIES
333 WEST EVERETT STREET, A231
MILWAUKEE, WISCONSIN 53203

GEI Project 1610530

REGULATION COMPLIANCE REPORT
RUN-ON AND RUN-OFF CONTROL PLAN

CALEDONIA ASH LANDFILL
DETAILS

DWG. NO. C-2

SHEET NO. 2

Filename: B:\WORKING\WEC ENERGY GROUP_GENERAL\WE - CALEDONIA\CALEDONIA\DWG\1610530_RUN-ON RUN-OFF CONTROL PLAN\DWG\1610530001 2026.DWG Last saved by: JAMCAL2032 Last Plotted: 2026-10-06

Appendix B NOAA 14, Vol 8 Rainfall Analysis and Run-off Volume

GEI Consultants	**Client**	WEC Energy Group			**Page**	1 of 4
	Project	Caledonia LF Run-on and Run-off Control Plan			**Rev.**	0
	By	A. Schwoerer	**Chk.**	J. Trast	**App.**	J. Trast
	Date	10/5/2026	**Date**	10/16/2026	**Date**	10/16/2026
GEI Project No.	2103691	**Document No.**	N/A			
Subject	NOAA 14, Vol. 8 Rainfall Analysis and Run-off Volume					

Purpose:

The purpose of this calculation is to estimate the 24-hr, 25-yr precipitation event at Caledonia Landfill. The 24-hr, 25-yr precipitation event is required for the run-on and run-off control system plan for the landfill.

Procedure:

The rainfall depth estimation follows the procedures outlined in Precipitation-Frequency (PF) Atlas of the United States (Atlas 14, Volume 8, Version 2: Wisconsin).

As instructed in Atlas 14, the user is referred to the NOAA Precipitation Frequency Data Server (PFDS) http://hdsc.nws.noaa.gov/hdsc/pfds/index.html. The approximate center of the landfill was input into the PFDS and the PF estimates were returned.

Landfill Centroid Coordinates

42°50'14.64"N	42.8374°
87°50'29.40"W	-87.8415°



Tabular Output from the PFDS:

PDS-based precipitation frequency estimates with 90% confidence intervals (in inches)[1]


Duration	Average recurrence interval (years)									
	1	2	5	10	25	50	100	200	500	1000
5-min	0.326 (0.278-0.393)	0.387 (0.330-0.467)	0.488 (0.414-0.588)	0.571 (0.482-0.691)	0.685 (0.560-0.847)	0.774 (0.619-0.965)	0.863 (0.668-1.09)	0.953 (0.709-1.23)	1.07 (0.770-1.41)	1.16 (0.815-1.55)
10-min	0.478 (0.407-0.575)	0.567 (0.483-0.683)	0.714 (0.606-0.861)	0.836 (0.706-1.01)	1.00 (0.820-1.24)	1.13 (0.906-1.41)	1.26 (0.978-1.60)	1.40 (1.04-1.80)	1.57 (1.13-2.06)	1.70 (1.19-2.26)
15-min	0.583 (0.497-0.701)	0.692 (0.589-0.833)	0.871 (0.739-1.05)	1.02 (0.860-1.23)	1.22 (1.00-1.51)	1.38 (1.10-1.72)	1.54 (1.19-1.95)	1.70 (1.27-2.20)	1.91 (1.37-2.52)	2.08 (1.46-2.76)
30-min	0.819 (0.698-0.985)	0.976 (0.831-1.18)	1.23 (1.05-1.49)	1.45 (1.22-1.75)	1.74 (1.42-2.15)	1.96 (1.57-2.45)	2.19 (1.69-2.77)	2.41 (1.80-3.11)	2.71 (1.94-3.56)	2.94 (2.06-3.91)
60-min	1.04 (0.890-1.26)	1.26 (1.07-1.52)	1.62 (1.37-1.95)	1.92 (1.62-2.32)	2.34 (1.91-2.90)	2.66 (2.13-3.33)	3.00 (2.32-3.81)	3.34 (2.49-4.32)	3.80 (2.73-5.00)	4.15 (2.91-5.52)
2-hr	1.27 (1.09-1.51)	1.54 (1.33-1.84)	2.00 (1.71-2.39)	2.39 (2.04-2.86)	2.94 (2.43-3.60)	3.37 (2.72-4.17)	3.81 (2.98-4.79)	4.26 (3.21-5.46)	4.88 (3.55-6.37)	5.36 (3.80-7.06)
3-hr	1.41 (1.22-1.67)	1.71 (1.48-2.03)	2.23 (1.92-2.64)	2.67 (2.29-3.18)	3.31 (2.76-4.05)	3.82 (3.11-4.71)	4.35 (3.43-5.45)	4.90 (3.72-6.25)	5.66 (4.14-7.36)	6.25 (4.46-8.19)
6-hr	1.69 (1.48-1.98)	2.01 (1.75-2.35)	2.57 (2.23-3.01)	3.06 (2.65-3.60)	3.80 (3.21-4.62)	4.40 (3.63-5.39)	5.04 (4.03-6.28)	5.73 (4.41-7.26)	6.69 (4.96-8.64)	7.46 (5.39-9.68)
12-hr	2.04 (1.79-2.35)	2.32 (2.04-2.69)	2.85 (2.50-3.30)	3.33 (2.91-3.87)	4.08 (3.49-4.92)	4.71 (3.94-5.72)	5.40 (4.37-6.67)	6.15 (4.79-7.73)	7.22 (5.43-9.25)	8.10 (5.91-10.4)
24-hr	2.36 (2.10-2.70)	2.66 (2.36-3.04)	3.20 (2.84-3.67)	3.71 (3.26-4.26)	4.48 (3.88-5.35)	5.14 (4.34-6.18)	5.86 (4.79-7.16)	6.64 (5.23-8.26)	7.76 (5.90-9.84)	8.67 (6.40-11.0)
2-day	2.64 (2.37-2.98)	3.04 (2.72-3.43)	3.72 (3.33-4.21)	4.33 (3.85-4.92)	5.23 (4.54-6.12)	5.96 (5.06-7.04)	6.73 (5.55-8.10)	7.56 (6.00-9.26)	8.71 (6.68-10.9)	9.63 (7.19-12.1)
3-day	2.89 (2.61-3.24)	3.31 (2.98-3.71)	4.04 (3.62-4.53)	4.67 (4.18-5.26)	5.61 (4.90-6.52)	6.37 (5.44-7.47)	7.17 (5.94-8.56)	8.02 (6.41-9.76)	9.21 (7.11-11.4)	10.2 (7.64-12.7)
4-day	3.11 (2.82-3.47)	3.54 (3.21-3.95)	4.28 (3.87-4.79)	4.94 (4.43-5.54)	5.89 (5.17-6.82)	6.68 (5.73-7.79)	7.50 (6.24-8.90)	8.37 (6.72-10.1)	9.58 (7.43-11.8)	10.5 (7.98-13.1)
7-day	3.66 (3.34-4.04)	4.14 (3.78-4.57)	4.96 (4.51-5.49)	5.67 (5.13-6.29)	6.70 (5.92-7.66)	7.53 (6.51-8.69)	8.39 (7.05-9.86)	9.31 (7.54-11.2)	10.6 (8.27-12.9)	11.6 (8.83-14.3)
10-day	4.16 (3.82-4.57)	4.68 (4.29-5.14)	5.56 (5.08-6.12)	6.32 (5.75-6.98)	7.40 (6.56-8.39)	8.27 (7.18-9.47)	9.16 (7.73-10.7)	10.1 (8.22-12.0)	11.4 (8.95-13.8)	12.4 (9.51-15.2)
20-day	5.69 (5.27-6.16)	6.32 (5.85-6.85)	7.35 (6.78-7.98)	8.21 (7.54-8.95)	9.41 (8.41-10.5)	10.3 (9.06-11.7)	11.3 (9.60-13.0)	12.2 (10.1-14.4)	13.5 (10.7-16.2)	14.5 (11.3-17.6)
30-day	7.02 (6.54-7.55)	7.77 (7.24-8.37)	8.98 (8.33-9.68)	9.95 (9.20-10.8)	11.3 (10.1-12.4)	12.3 (10.8-13.7)	13.2 (11.3-15.0)	14.2 (11.7-16.5)	15.4 (12.3-18.3)	16.3 (12.8-19.7)
45-day	8.76 (8.22-9.36)	9.72 (9.10-10.4)	11.2 (10.5-12.0)	12.4 (11.5-13.3)	13.9 (12.5-15.1)	15.0 (13.2-16.5)	16.0 (13.7-18.0)	16.9 (14.1-19.5)	18.1 (14.6-21.3)	18.9 (14.9-22.7)
60-day	10.3 (9.68-10.9)	11.4 (10.8-12.2)	13.2 (12.4-14.1)	14.6 (13.6-15.6)	16.3 (14.7-17.6)	17.5 (15.5-19.2)	18.5 (16.0-20.7)	19.5 (16.3-22.3)	20.6 (16.6-24.1)	21.3 (16.9-25.5)

[1] Precipitation frequency (PF) estimates in this table are based on frequency analysis of partial duration series (PDS).

Numbers in parenthesis are PF estimates at lower and upper bounds of the 90% confidence interval. The probability that precipitation frequency estimates (for a given duration and average recurrence interval) will be greater than the upper bound (or less than the lower bound) is 5%. Estimates at upper bounds are not checked against probable maximum precipitation (PMP) estimates and may be higher than currently valid PMP values.

Please refer to NOAA Atlas 14 document for more information.

Graphical Output from the PFDS:

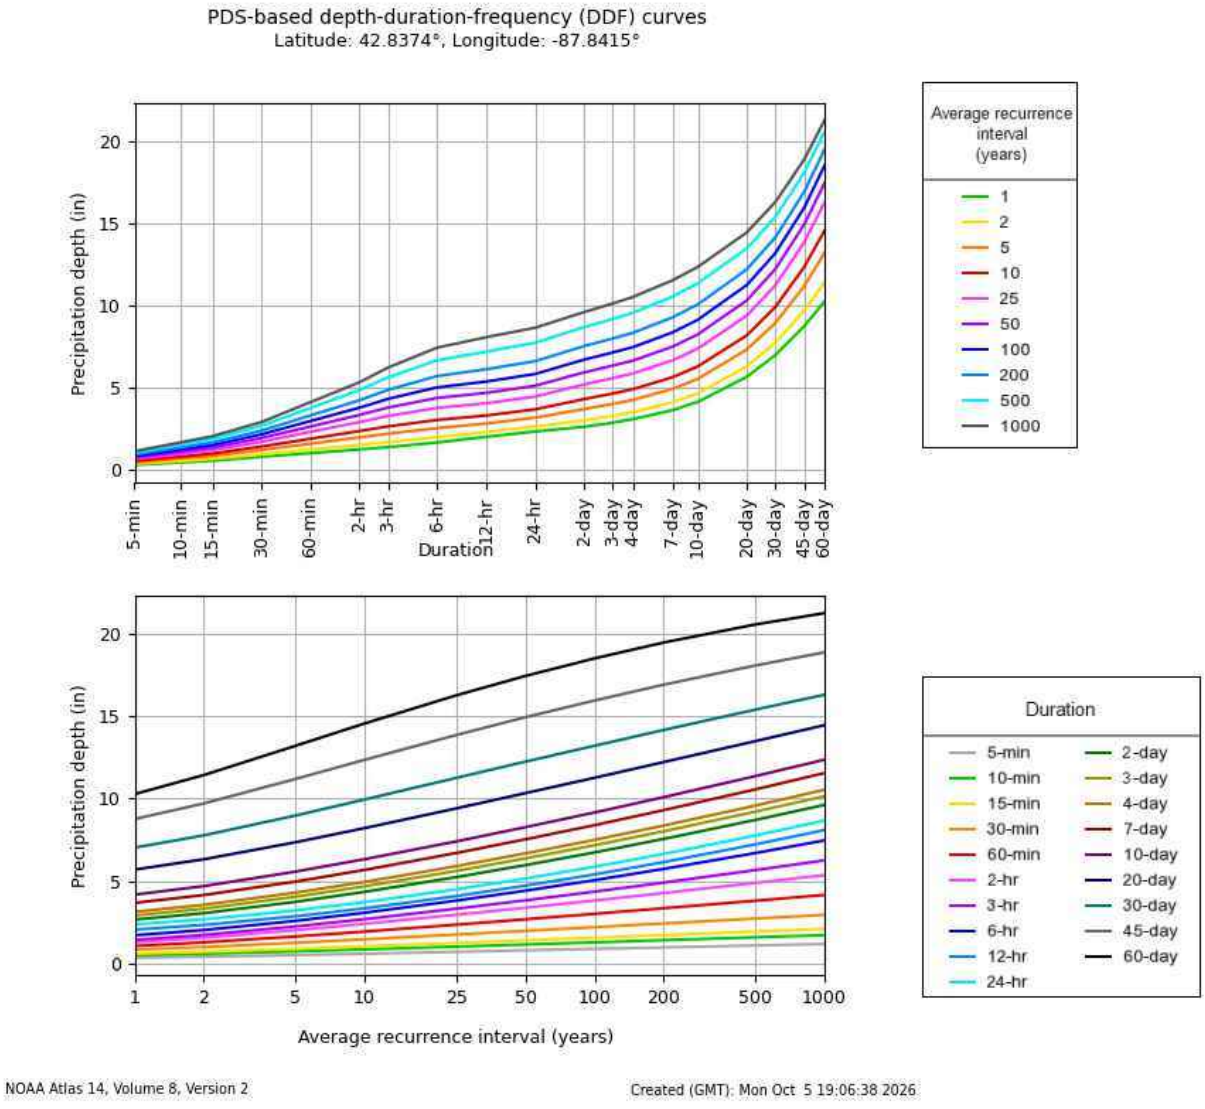

GEI Consultants	**Client**	WEC Energy Group			**Page**	4 of 4
	Project	Caledonia LF Run-on and Run-off Control Plan			**Rev.**	0
	By	A. Schwoerer	**Chk.**	J. Trast	**App.**	J. Trast
	Date	10/5/2026	**Date**	10/16/2026	**Date**	10/16/2026
GEI Project No.	2103691	**Document No.**	N/A			
Subject	NOAA 14, Vol. 8 Rainfall Analysis and Run-off Volume					

Regulations:

The Caledonia Landfill is regulated under 40 CFR Part 257 Subpart D – Standards for Disposal of Coal Combustion Residuals (CCR) in Landfills and Surface Impoundments as an existing landfill. The regulations specify that landfill must have the following plans in place:

- A run-on control system to prevent flow onto the active portion of the CCR unit during the peak discharge from a 24-hour, 25-year storm.
- A run-off control system from the active portion of the CCR unit to collect and control at least the water volume resulting from a 24-hour, 25-year storm.

Conclusion:

The 24-hour, 25-year storm for the Caledonia Landfill is 4.48 inches. This value will be utilized in the stormwater run-off model (under a separate calculation package).

Appendix C Stormwater Run-on Calculations

GEI Consultants	**Client**	We Energies			**Page**	1 of 1
	Project	Caledonia Ash Landfill Run-on and Run-off Control Plan			**Rev.**	0
	By	R. Duncan	**Chk.**	A. Schwoerer	**App.**	
	Date	10/14/2026	**Date**	10/15/2026	**Date**	
GEI Project No.	2103691	**Document No.**	N/A			
Subject	Stormwater Run-on Calculations					

Purpose:

The purpose of this calculation is to model and confirm the current run-on control system for the Caledonia Ash Landfill can adequately manage a 24-hr, 25-yr precipitation event.

Design Criteria and Assumptions:


1. The rainfall depth estimation for the 24-hr, 25-yr event is 4.48 inches. The rainfall depth was determined by following procedures outlined in Precipitation-Frequency (PF) Atlas of the United States (Atlas 14, Volume 8, Version 2: Wisconsin). (See Appendix B)
2. On the east and west sides of the landfill, stormwater ditches between the access road and the landfill perimeter berm conveys stormwater to the detention basin southeast of the landfill. On the east the ditch is routed directly to the detention basin. On the west the stormwater is routed south, through a culvert running under the site screening berm, and then east to the detention basin.
3. Along the north side of the landfill, a stormwater run-on control ditch runs west to east along the entire length of Cell 10. The ditch intercepts and prevents stormwater run-on from entering Cell 10. The ditch redirect the run-on to the east perimeter ditch and eventually the stormwater detention basin.
4. Stormwater modeling was completed to confirm that the current run-on control system on the north side of the landfill is sufficiently sized to manage a 24-hr, 25-yr precipitation event.
5. HydroCAD 10.0 was used to model the stormwater run-on.
6. The stormwater run-on control ditch is 2-feet-deep with 3H:1V side slopes.
7. Subcatchment and reach parameters are included in the attached HydroCAD Report.

Results:

Based on stormwater model, the current run-on control system on the north side of the Caledonia Ash Landfill is able to handle the 24-hr, 25-yr precipitation event without allowing run-on stormwater to enter the landfill. The estimated peak water level in the channel is 1.2 feet; which is less than the 2-feet-deep channel. The conveyance channel north of the intercell berm is adequately sized to prevent run-on to Cell 10 associated with the 24-hour, 25-year precipitation event.

Attachments:

- Figure 1 – Stormwater Flow Diagram
- HydroCAD Summary Report

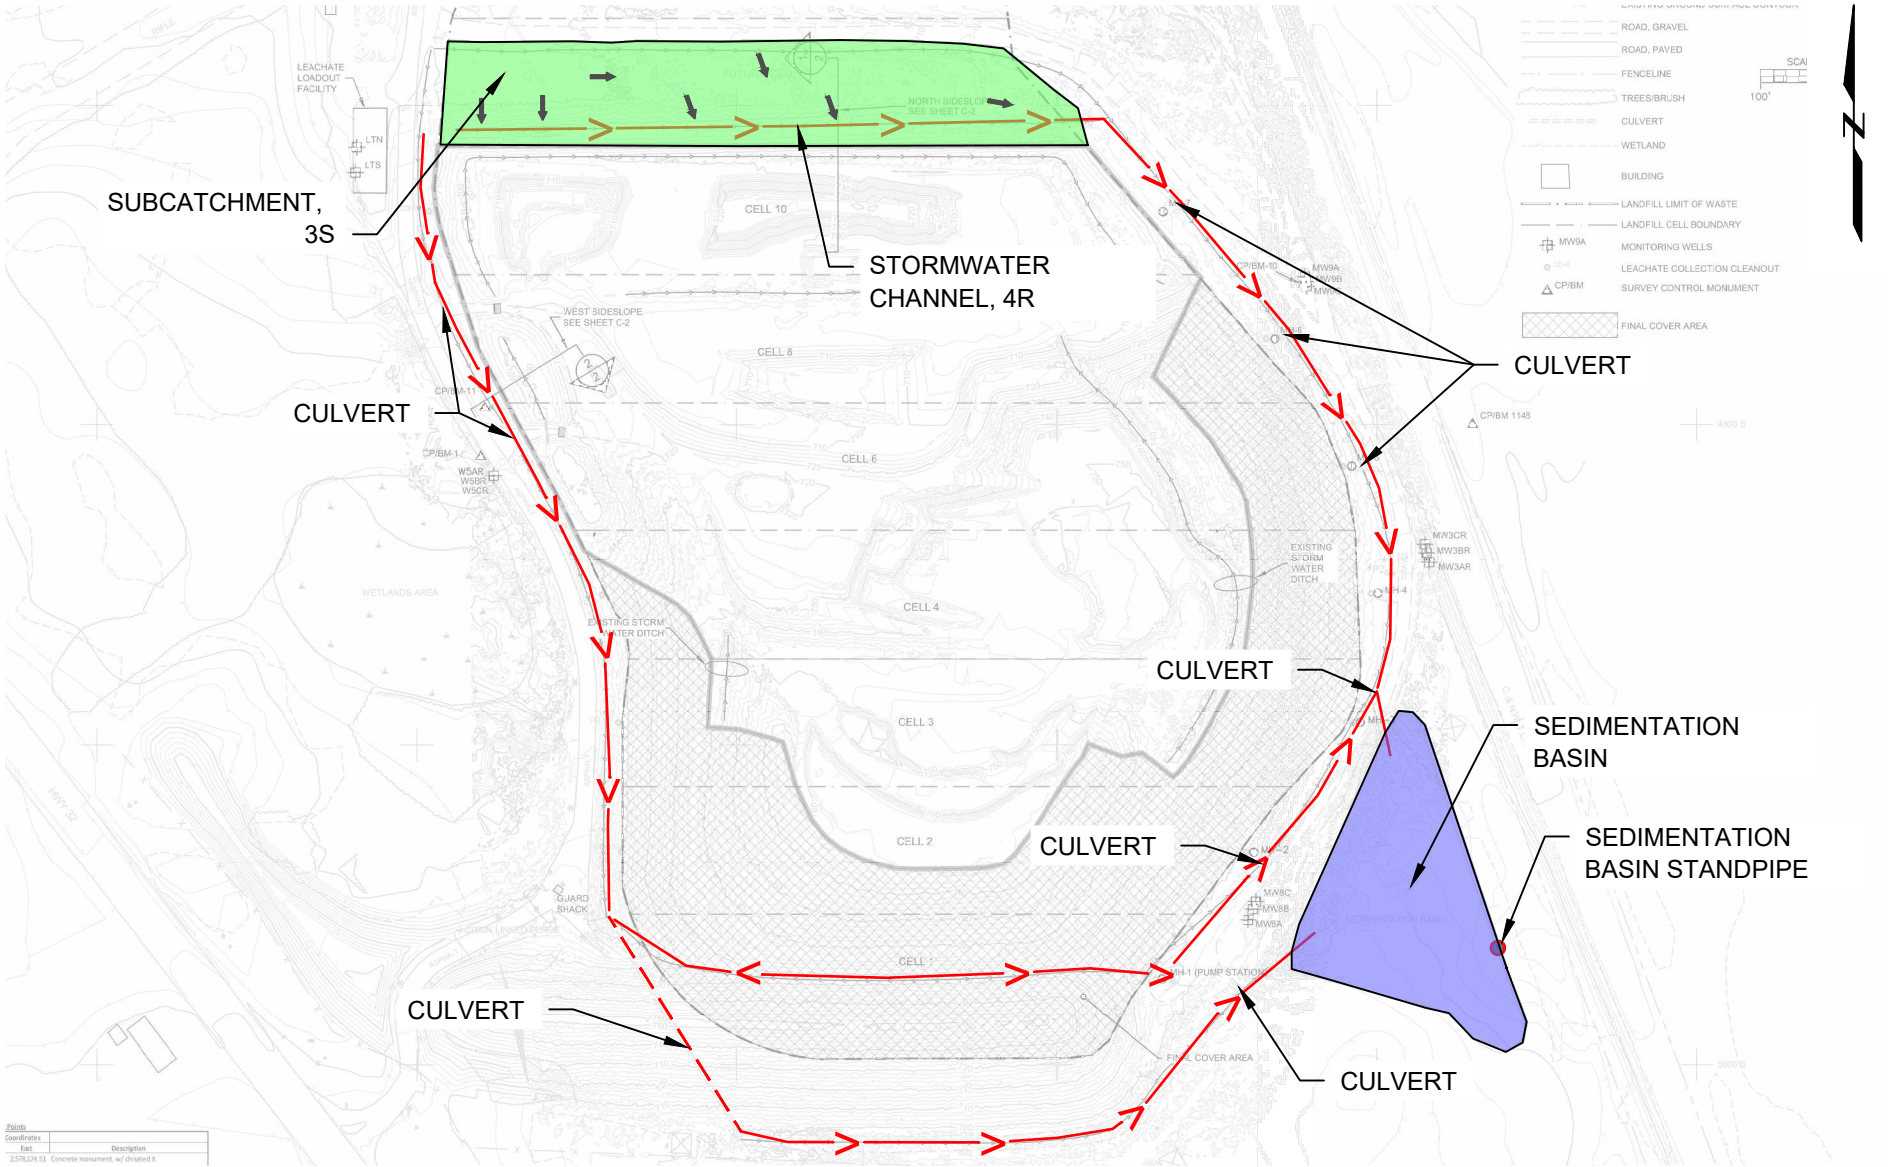

SOURCE:

1. CONTOURS BASED ON UAV SURVEY ON 8/28/2026 BY A.W. OAKES AND SON, RACINE, WISCONSIN

Run-on and Run-off Control Plan
Caledonia Ash Landfill
Caledonia, Wisconsin


We Energies
Milwaukee, Wisconsin

GEI Consultants

Run-On Stormwater Flow Diagram

Project 2103691 | October 2026 | Fig. 1

---- B:\Working\WEC ENERGY GROUP\1610530 We Energies Caledonia LF Engineering Assistance\In_Progress\257.81Runon and runoff controls\2026\1610530001_swc_2026.dwg - 10/14/2026

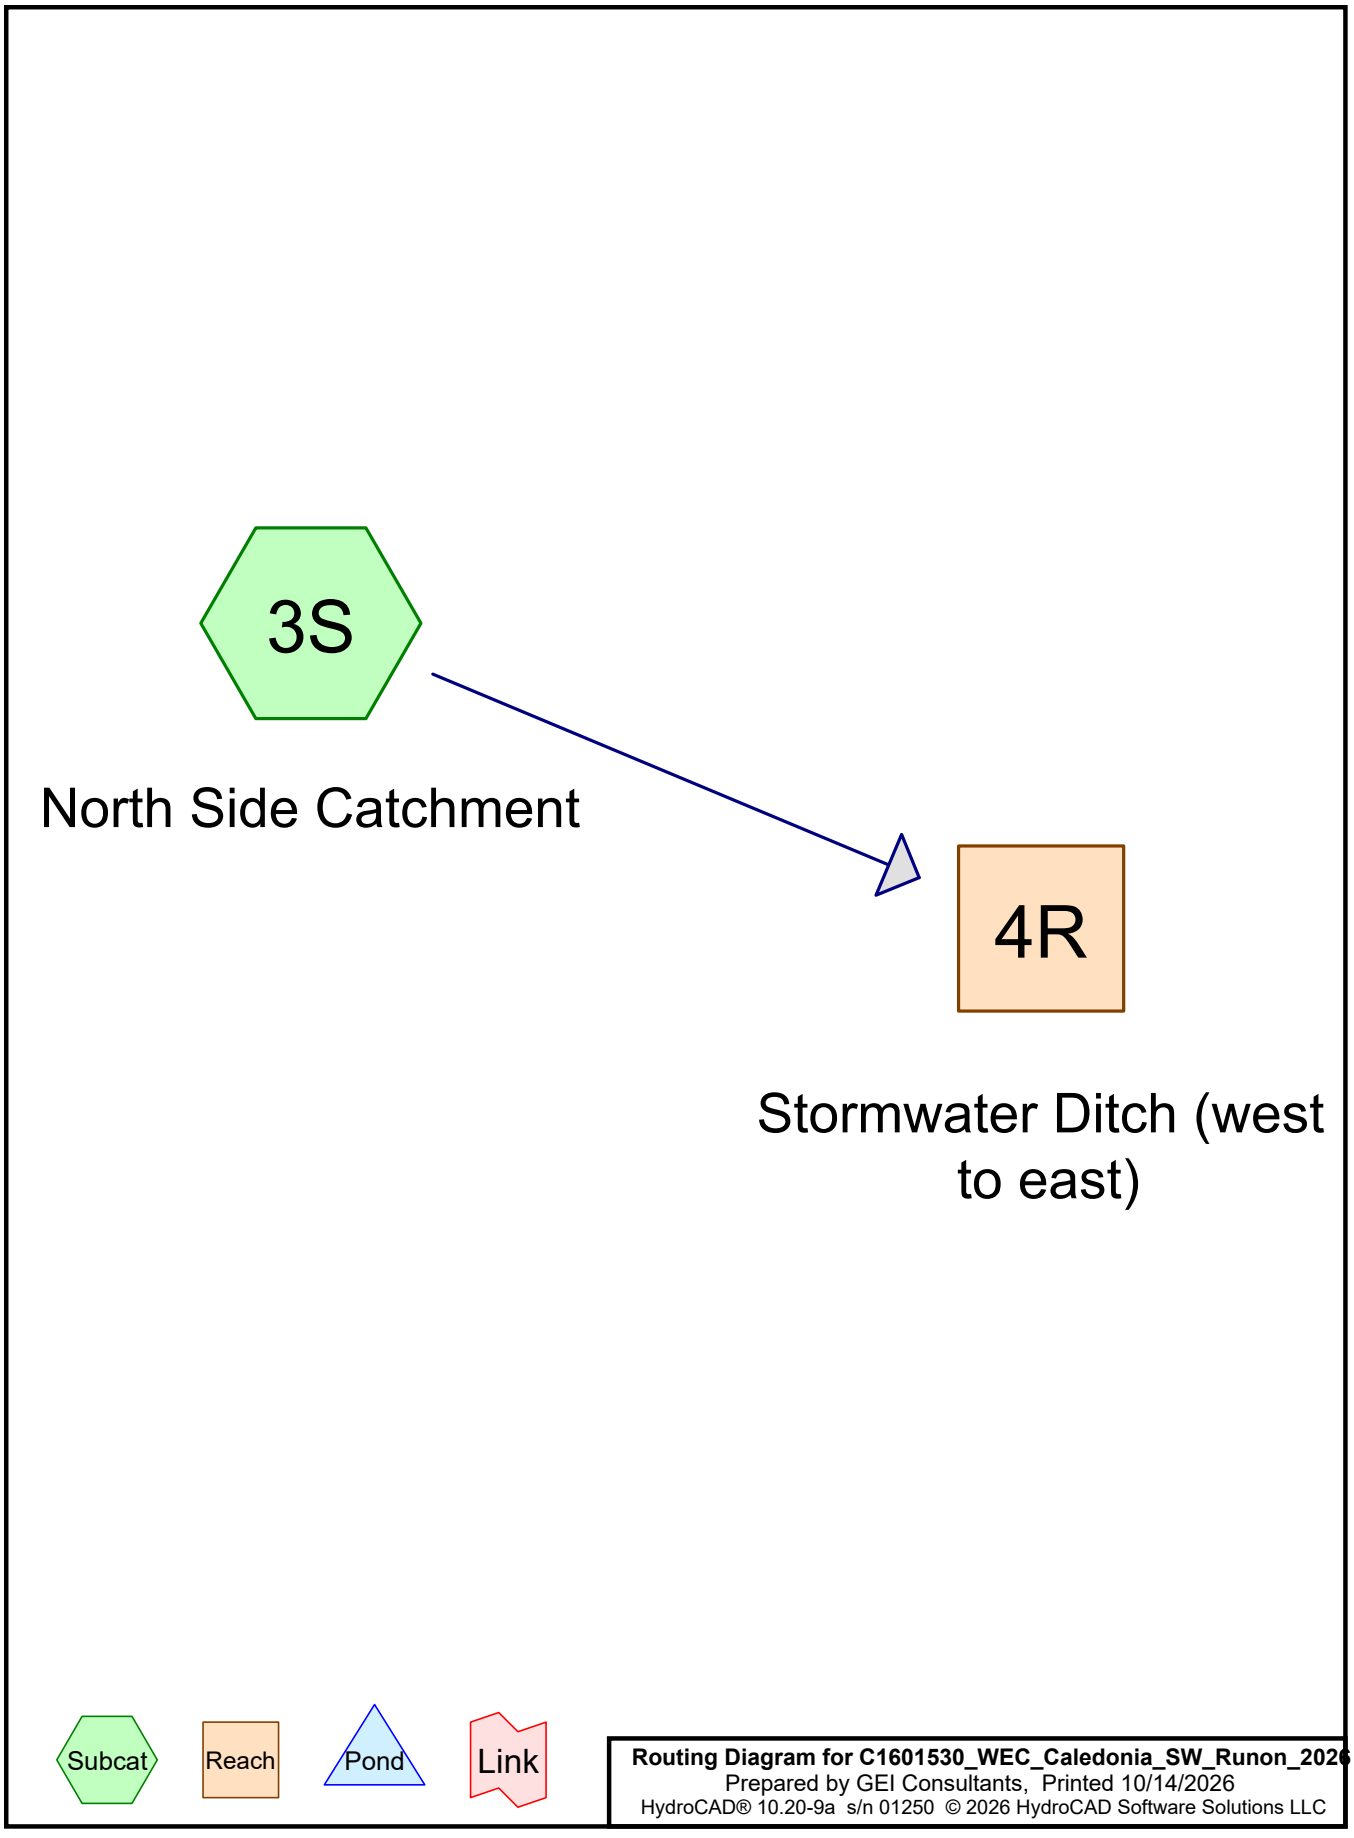

Routing Diagram for C1601530_WEC_Caledonia_SW_Runon_2026
Prepared by GEI Consultants, Printed 10/14/2026
HydroCAD® 10.20-9a s/n 01250 © 2026 HydroCAD Software Solutions LLC

Area Listing (all nodes)

Area (acres)	CN	Description (subcatchment-numbers)
3.547	86	<50% Grass cover, Poor, HSG C (3S)
3.547	**86**	**TOTAL AREA**

Soil Listing (all nodes)

Area (acres)	Soil Group	Subcatchment Numbers
0.000	HSG A	
0.000	HSG B	
3.547	HSG C	3S
0.000	HSG D	
0.000	Other	
3.547		**TOTAL AREA**

Ground Covers (all nodes)

HSG-A (acres)	HSG-B (acres)	HSG-C (acres)	HSG-D (acres)	Other (acres)	Total (acres)	Ground Cover	Subcatchment Numbers
0.000	0.000	3.547	0.000	0.000	3.547	<50% Grass cover, Poor	3S
0.000	**0.000**	**3.547**	**0.000**	**0.000**	**3.547**	**TOTAL AREA**	

Time span=0.00-72.00 hrs, dt=0.05 hrs, 1441 points
Runoff by SCS TR-20 method, UH=SCS, Weighted-CN
Reach routing by Stor-Ind+Trans method - Pond routing by Stor-Ind method

Subcatchment3S: North Side Catchment Runoff Area=154,524 sf 0.00% Impervious Runoff Depth=2.98"
Flow Length=122' Slope=0.0492 '/' Tc=1.1 min CN=86 Runoff=20.28 cfs 0.882 af

Reach 4R: Stormwater Ditch (west to Avg. Flow Depth=1.24' Max Vel=3.69 fps Inflow=20.28 cfs 0.882 af
n=0.022 L=1,000.0' S=0.0061 '/' Capacity=61.12 cfs Outflow=16.08 cfs 0.882 af

Total Runoff Area = 3.547 ac Runoff Volume = 0.882 af Average Runoff Depth = 2.98"
100.00% Pervious = 3.547 ac 0.00% Impervious = 0.000 ac

Summary for Subcatchment 3S: North Side Catchment

[49] Hint: Tc<2dt may require smaller dt


Runoff = 20.28 cfs @ 11.90 hrs, Volume= 0.882 af, Depth= 2.98"
Routed to Reach 4R : Stormwater Ditch (west to east)

Runoff by SCS TR-20 method, UH=SCS, Weighted-CN, Time Span= 0.00-72.00 hrs, dt= 0.05 hrs
Type II 24-hr 25-yr, 24-hr Rainfall=4.48"

Area (sf)	CN	Description
154,524	86	<50% Grass cover, Poor, HSG C
154,524		100.00% Pervious Area

Tc (min)	Length (feet)	Slope (ft/ft)	Velocity (ft/sec)	Capacity (cfs)	Description
1.1	122	0.0492	1.87		**Sheet Flow, Side slope** Smooth surfaces n= 0.011 P2= 2.66"

Subcatchment 3S: North Side Catchment

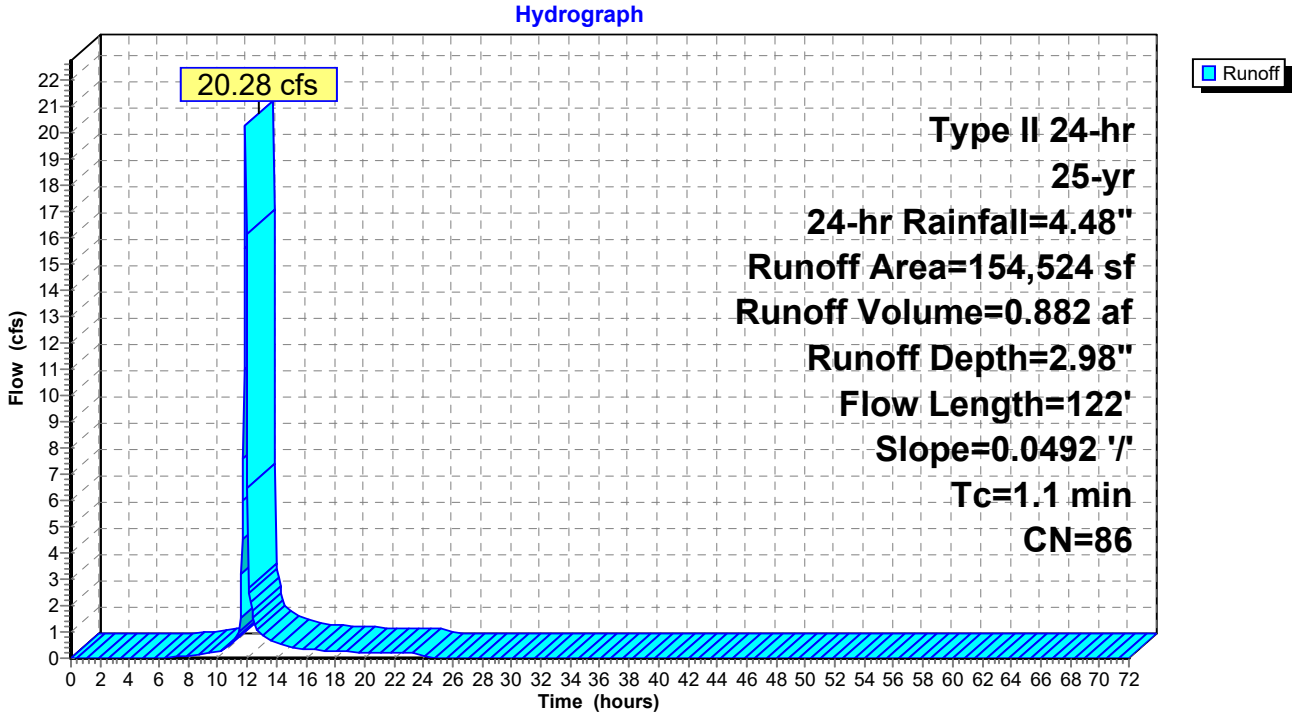


Summary for Reach 4R: Stormwater Ditch (west to east)

Inflow Area = 3.547 ac, 0.00% Impervious, Inflow Depth = 2.98" for 25-yr, 24-hr event
Inflow = 20.28 cfs @ 11.90 hrs, Volume= 0.882 af
Outflow = 16.08 cfs @ 12.02 hrs, Volume= 0.882 af, Atten= 21%, Lag= 6.9 min
Routed to nonexistent node 1P


Routing by Stor-Ind+Trans method, Time Span= 0.00-72.00 hrs, dt= 0.05 hrs
Max. Velocity= 3.69 fps, Min. Travel Time= 4.5 min
Avg. Velocity = 1.10 fps, Avg. Travel Time= 15.2 min

Peak Storage= 4,584 cf @ 11.94 hrs
Average Depth at Peak Storage= 1.24' , Surface Width= 7.42'
Bank-Full Depth= 2.00' Flow Area= 12.0 sf, Capacity= 61.12 cfs

0.00' x 2.00' deep channel, n= 0.022 Earth, clean & straight
Side Slope Z-value= 3.0 '/' Top Width= 12.00'
Length= 1,000.0' Slope= 0.0061 '/'
Inlet Invert= 710.00', Outlet Invert= 703.90'

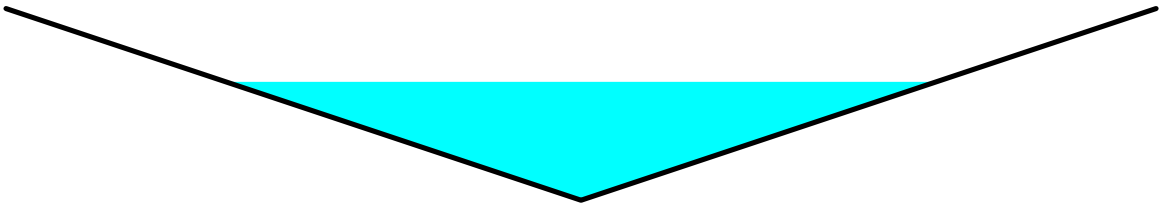

Reach 4R: Stormwater Ditch (west to east)

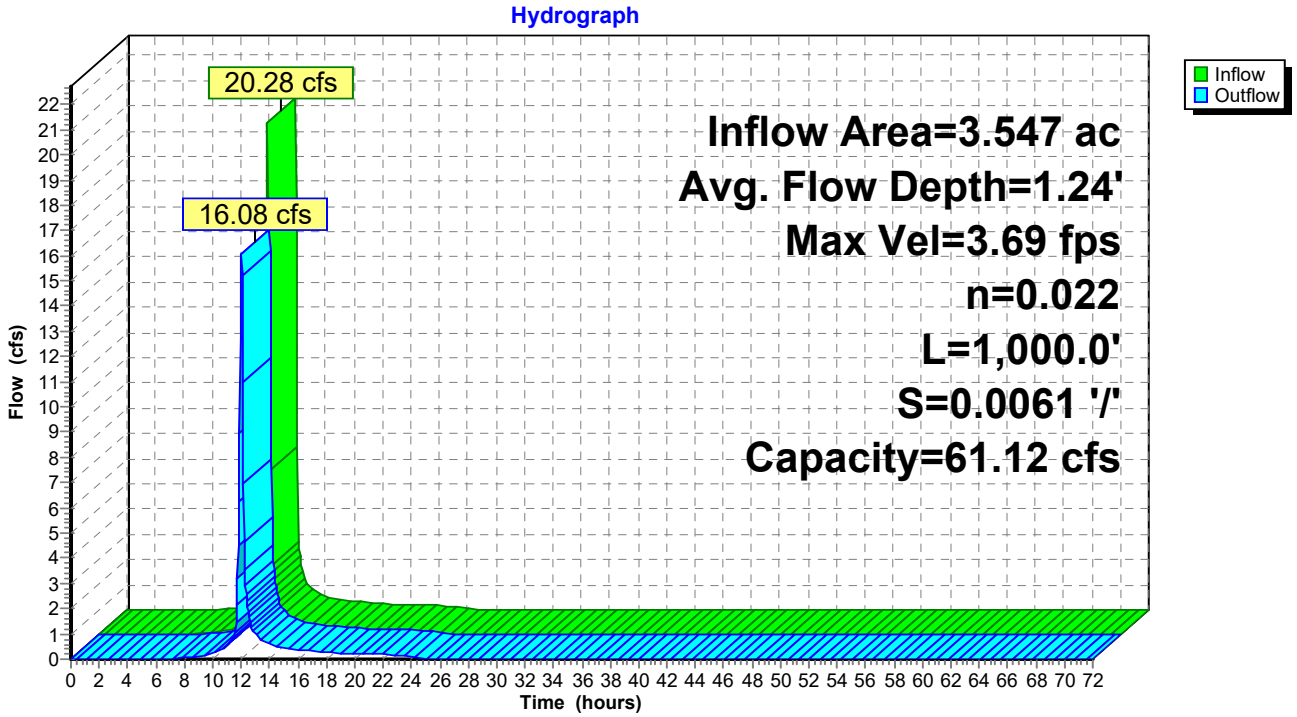

Appendix D Stormwater Run-off Calculations

GEI Consultants	**Client**	We Energies			**Page**	1 of 1
	Project	Caledonia Ash Landfill Run-on and Run-off Control Plan			**Rev.**	0
	By	R. Duncan	**Chk.**	A. Schwoerer	**App.**	
	Date	10/14/2026	**Date**	10/15/2026	**Date**	
GEI Project No.	2103691	**Document No.**	N/A			
Subject	Stormwater Run-off Calculations					

Purpose:

The purpose of this calculation is to model and confirm the current run-off control system for the construction of landfill can adequately manage the stormwater run-off associated with 24-hr, 25-yr precipitation event at Caledonia Ash Landfill.

Design Criteria and Assumptions:


1. The rainfall depth estimation for the 24-hr, 25-yr event is 4.48 inches. The rainfall depth was determined by following procedures outlined in Precipitation-Frequency (PF) Atlas of the United States (Atlas 14, Volume 8, Version 2: Wisconsin). (See Appendix B)
2. Stormwater on the Cell was divided into three subcatchments: west side slope, north slope, and the stormwater surge area, as shown on Figure 1.
3. HydroCAD 10.0 was used to model the stormwater associated with the Caledonia Ash Landfill.
4. The attached HydroCAD Report details the Subcatchment, reach, and pond parameters of the model.
5. In general, contact stormwater sheet flows to temporary stormwater ditches on the inside of the landfill, which are routed to a temporary stormwater surge area on the east side of Cell 8 and Cell 10, where the stormwater is allowed to infiltrate into the leachate collection system.

Results:

Based on the analysis, the run-off control system for the Caledonia Ash Landfill is able to contain, manage, and control the run-off from a 24-hr, 25-yr precipitation event without allowing any contact water to escape the constructed limits of the landfill. The intercell stormwater surge area has a minimum crest elevation of El. 700.0 feet, and the estimated water level associated with the 24-hr, 25-yr storm event s El. 695.54 feet. Both the temporary stormwater containment ditches and the stormwater surge area are designed to contain, manage, and control the run-off from the landfill associated with the 24-hr, 25-yr storm event.

Attachments:

- Figure 1 – Stormwater
- HydroCAD Summary Report

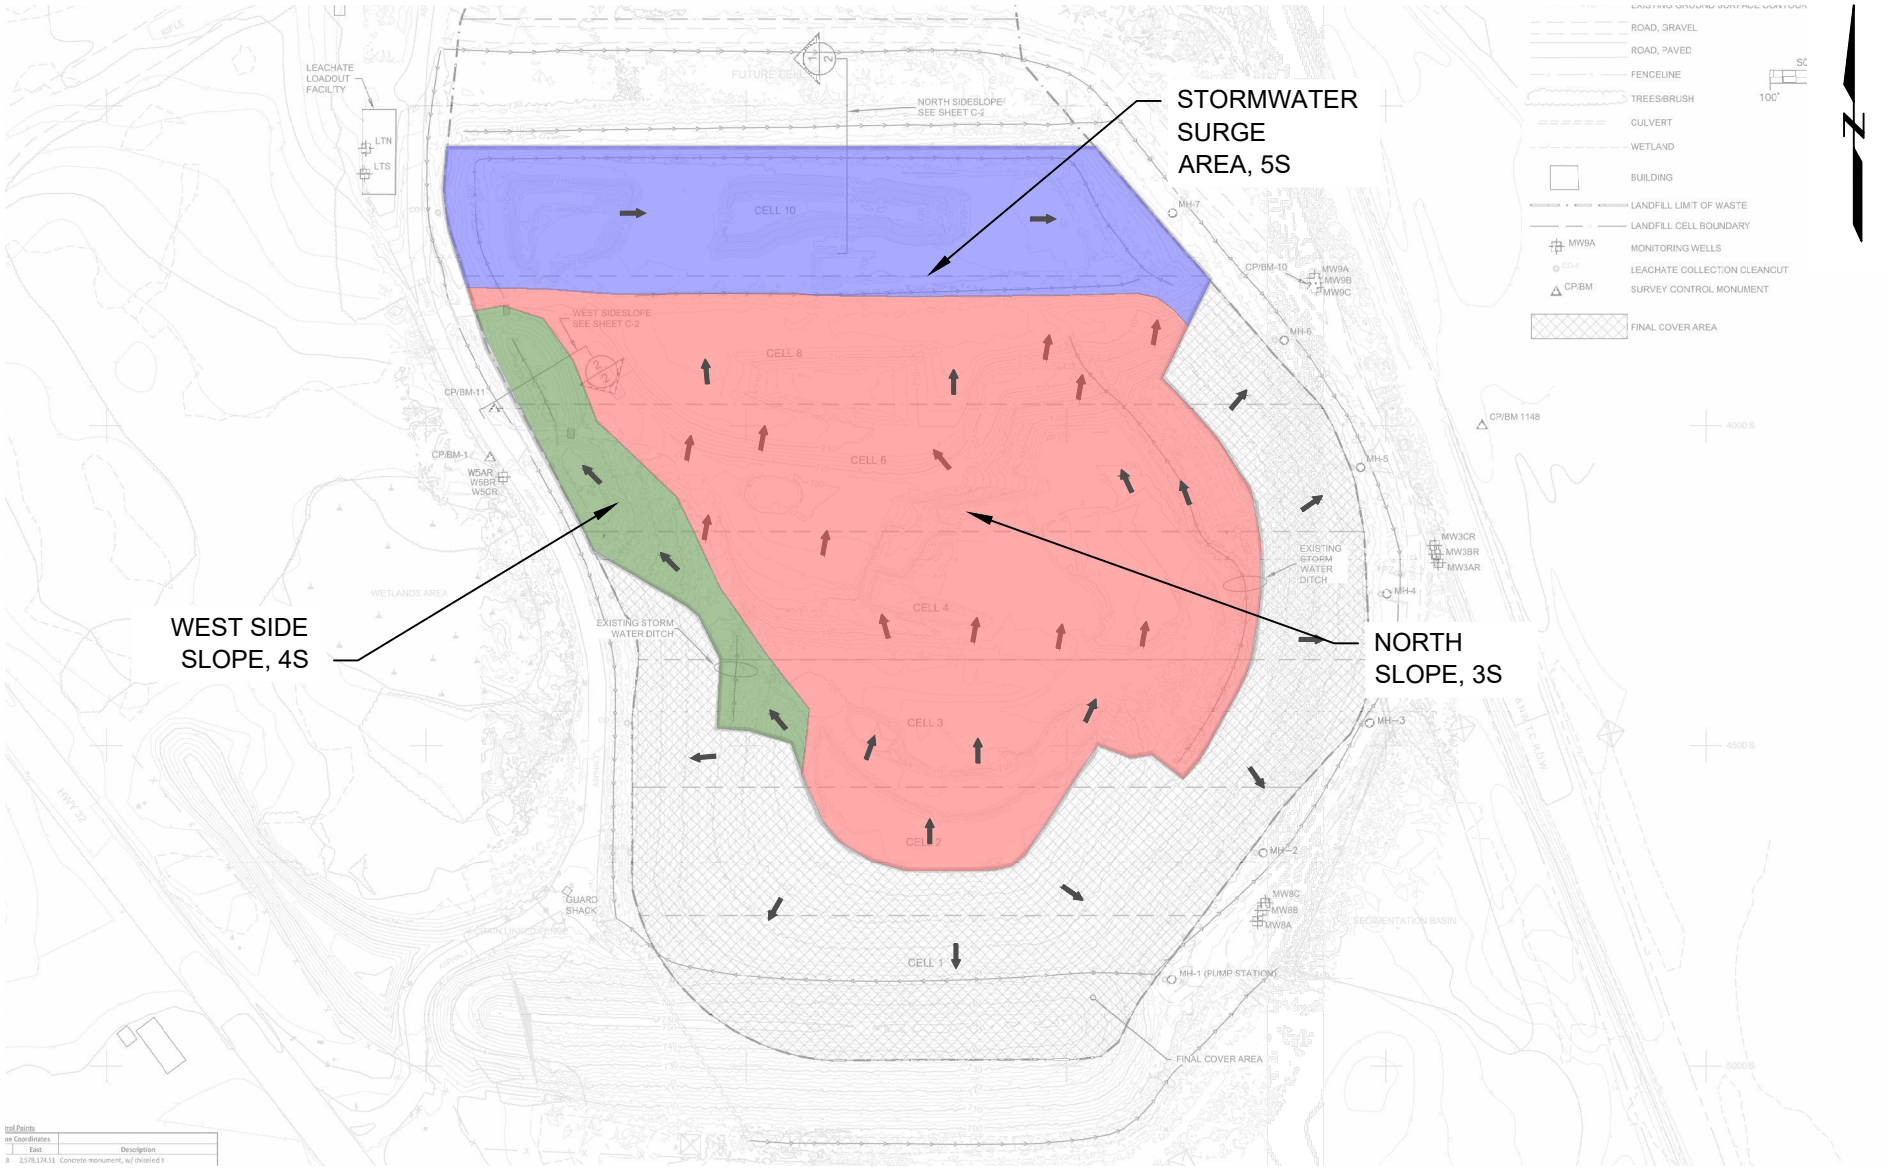


SOURCE:

1. CONTOURS BASED ON UAV SURVEY ON 8/28/2026 BY A.W. OAKES AND SON, RACINE, WISCONSIN

Run-on and Run-off Control Plan Caledonia Ash Landfill Caledonia, Wisconsin	GEI Consultants	Run-Off Stormwater Flow Diagram
We Energies Milwaukee, Wisconsin	Project 2103691	October 2026 Fig. 1

---- B:\Working\WEC ENERGY GROUP\1610530 We Energies Caledonia LF Engineering Assistance\In_Progress\257.81Runon and runoff controls\2026\1610530001_swc_2026.dwg - 10/14/2026

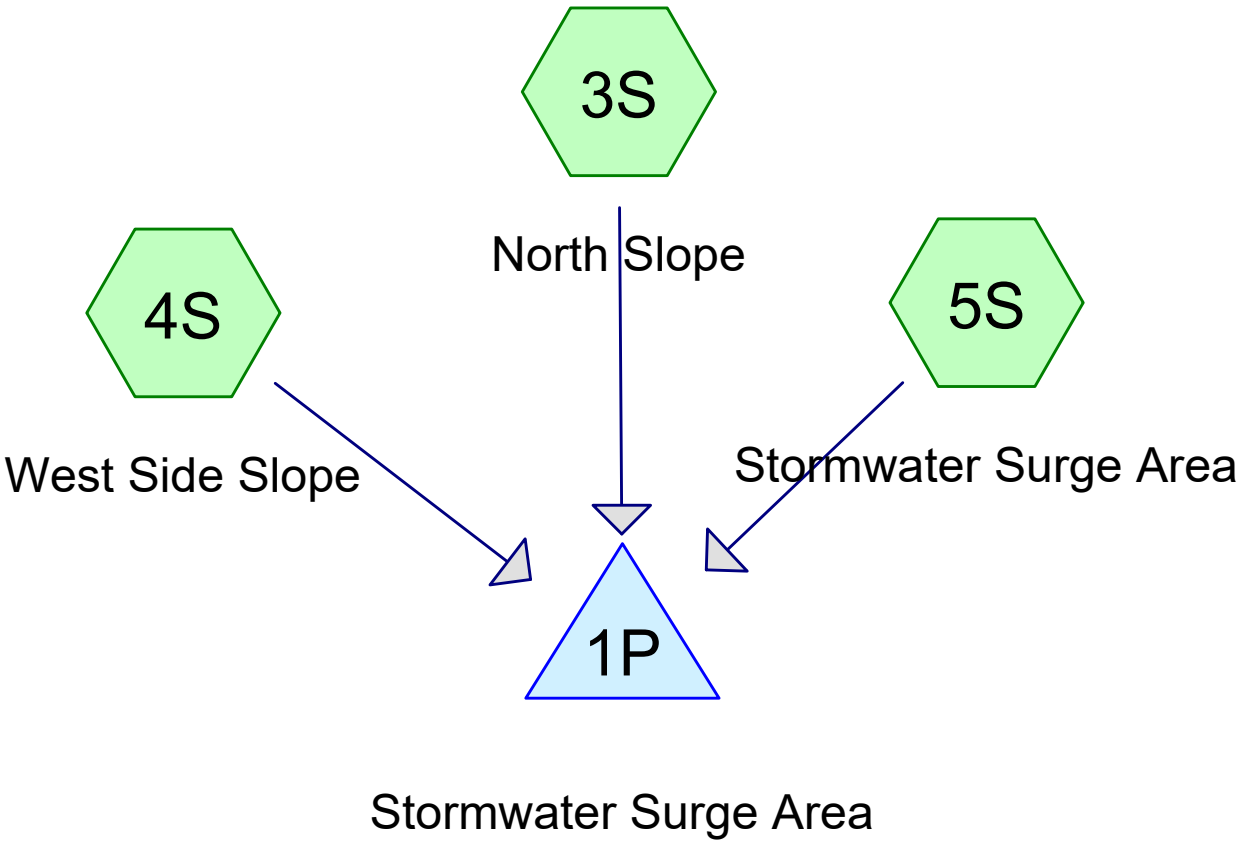

Subcat Reach Pond Link

Routing Diagram for C1601530_WEC_Caledonia_SW_Runoff_2026
Prepared by GEI Consultants, Printed 10/15/2026
HydroCAD® 10.20-9a s/n 01250 © 2026 HydroCAD Software Solutions LLC

Area Listing (all nodes)

Area (acres)	CN	Description (subcatchment-numbers)
17.501	91	Newly graded area, HSG C (3S, 4S)
5.851	98	Water Surface, HSG C (5S)
23.352	**93**	**TOTAL AREA**

Soil Listing (all nodes)

Area (acres)	Soil Group	Subcatchment Numbers
0.000	HSG A	
0.000	HSG B	
23.352	HSG C	3S, 4S, 5S
0.000	HSG D	
0.000	Other	
23.352		**TOTAL AREA**

Ground Covers (all nodes)

HSG-A (acres)	HSG-B (acres)	HSG-C (acres)	HSG-D (acres)	Other (acres)	Total (acres)	Ground Cover	Subcatchment Numbers
0.000	0.000	17.501	0.000	0.000	17.501	Newly graded area	3S, 4S
0.000	0.000	5.851	0.000	0.000	5.851	Water Surface	5S
0.000	**0.000**	**23.352**	**0.000**	**0.000**	**23.352**	**TOTAL AREA**	

Time span=0.00-72.00 hrs, dt=0.05 hrs, 1441 points
Runoff by SCS TR-20 method, UH=SCS, Weighted-CN
Reach routing by Stor-Ind+Trans method - Pond routing by Stor-Ind method

Subcatchment3S: North Slope Runoff Area=680,580 sf 0.00% Impervious Runoff Depth=3.48"
Flow Length=1,090' Tc=2.0 min CN=91 Runoff=95.82 cfs 4.529 af

Subcatchment4S: West Side Slope Runoff Area=81,745 sf 0.00% Impervious Runoff Depth=3.48"
Flow Length=600' Tc=37.7 min CN=91 Runoff=4.76 cfs 0.544 af

Subcatchment5S: Stormwater Surge Runoff Area=254,888 sf 100.00% Impervious Runoff Depth=4.24"
Tc=0.0 min CN=98 Runoff=41.88 cfs 2.069 af

Pond 1P: Stormwater Surge Area Peak Elev=695.54' Storage=311,114 cf Inflow=137.06 cfs 7.143 af
Outflow=0.00 cfs 0.000 af

Total Runoff Area = 23.352 ac Runoff Volume = 7.143 af Average Runoff Depth = 3.67"
74.94% Pervious = 17.501 ac 25.06% Impervious = 5.851 ac

Summary for Subcatchment 3S: North Slope

[49] Hint: Tc<2dt may require smaller dt


Runoff = 95.82 cfs @ 11.91 hrs, Volume= 4.529 af, Depth= 3.48"
Routed to Pond 1P : Stormwater Surge Area

Runoff by SCS TR-20 method, UH=SCS, Weighted-CN, Time Span= 0.00-72.00 hrs, dt= 0.05 hrs
Type II 24-hr 25-yr, 24-hr Rainfall=4.48"

	Area (sf)	CN	Description
*	680,580	91	Newly graded area, HSG C
	680,580		100.00% Pervious Area

Tc (min)	Length (feet)	Slope (ft/ft)	Velocity (ft/sec)	Capacity (cfs)	Description
1.7	300	0.0900	3.00		**Shallow Concentrated Flow, north slope shallow** Nearly Bare & Untilled Kv= 10.0 fps
0.3	790	0.0370	52.62	94,047.92	**Channel Flow, Eastern Existing Ditch** Area= 1,787.2 sf Perim= 181.0' r= 9.87' n= 0.025 Earth, clean & winding
2.0	1,090	Total			

Subcatchment 3S: North Slope

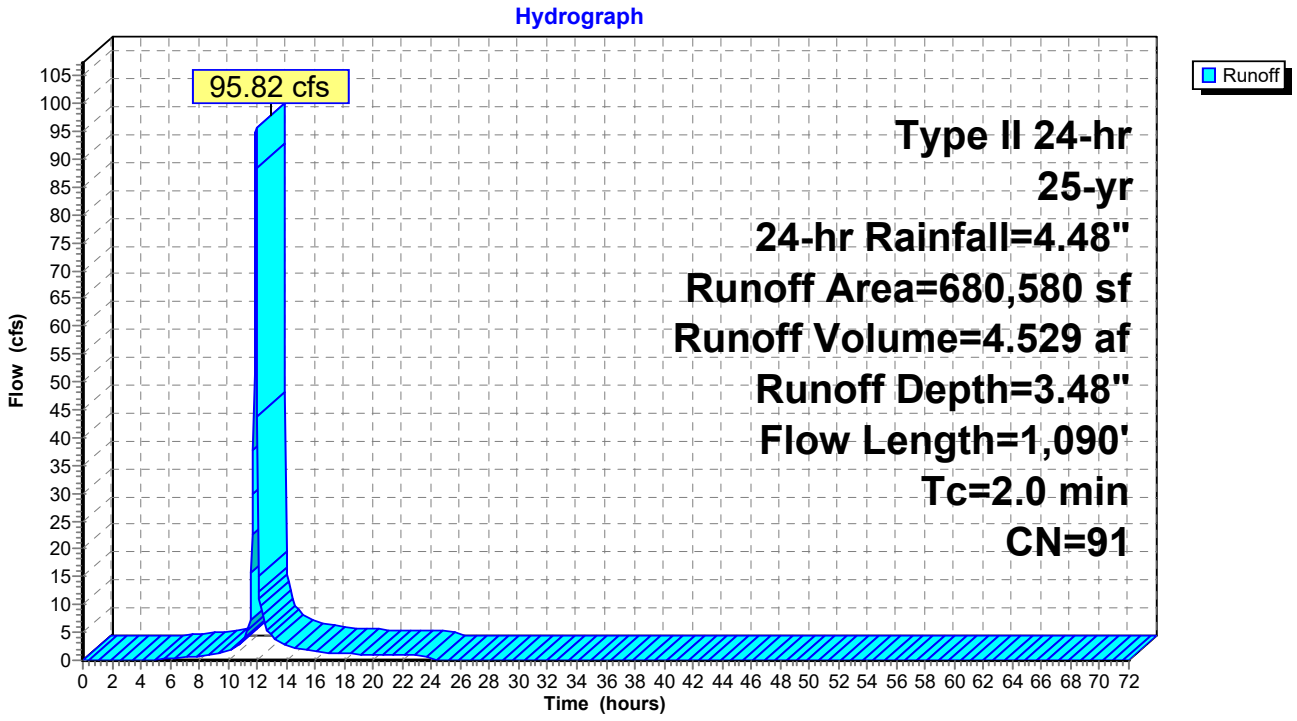

Summary for Subcatchment 4S: West Side Slope


Runoff = 4.76 cfs @ 12.32 hrs, Volume= 0.544 af, Depth= 3.48"
Routed to Pond 1P : Stormwater Surge Area

Runoff by SCS TR-20 method, UH=SCS, Weighted-CN, Time Span= 0.00-72.00 hrs, dt= 0.05 hrs
Type II 24-hr 25-yr, 24-hr Rainfall=4.48"

	Area (sf)	CN	Description
*	81,745	91	Newly graded area, HSG C
	81,745		100.00% Pervious Area

Tc (min)	Length (feet)	Slope (ft/ft)	Velocity (ft/sec)	Capacity (cfs)	Description
0.4	100	0.3330	3.86		**Sheet Flow, Top of slope** Smooth surfaces n= 0.011 P2= 2.66"
37.3	500	0.0005	0.22		**Shallow Concentrated Flow, flow to the north cell 10** Nearly Bare & Untilled Kv= 10.0 fps
37.7	600	Total			

Subcatchment 4S: West Side Slope

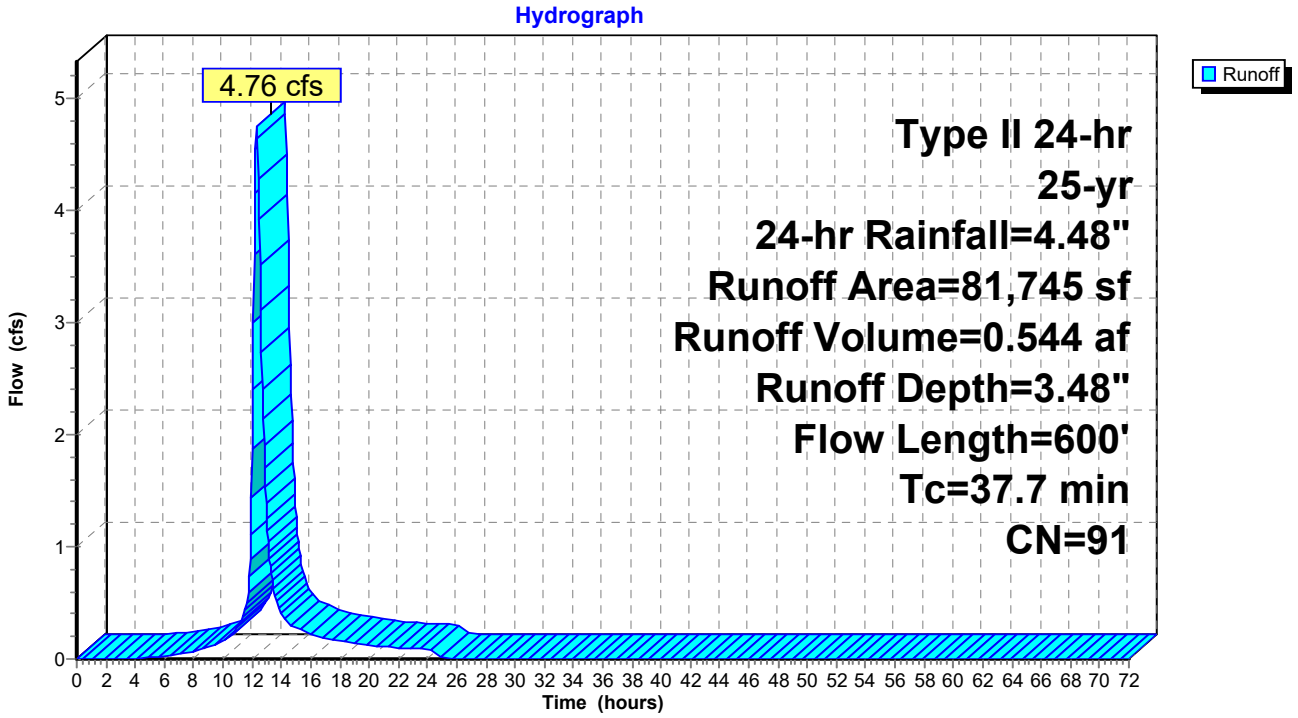

Summary for Subcatchment 5S: Stormwater Surge Area


[46] Hint: Tc=0 (Instant runoff peak depends on dt)

Runoff = 41.88 cfs @ 11.89 hrs, Volume= 2.069 af, Depth= 4.24"
Routed to Pond 1P : Stormwater Surge Area

Runoff by SCS TR-20 method, UH=SCS, Weighted-CN, Time Span= 0.00-72.00 hrs, dt= 0.05 hrs
Type II 24-hr 25-yr, 24-hr Rainfall=4.48"

Area (sf)	CN	Description
254,888	98	Water Surface, HSG C
254,888		100.00% Impervious Area

Subcatchment 5S: Stormwater Surge Area

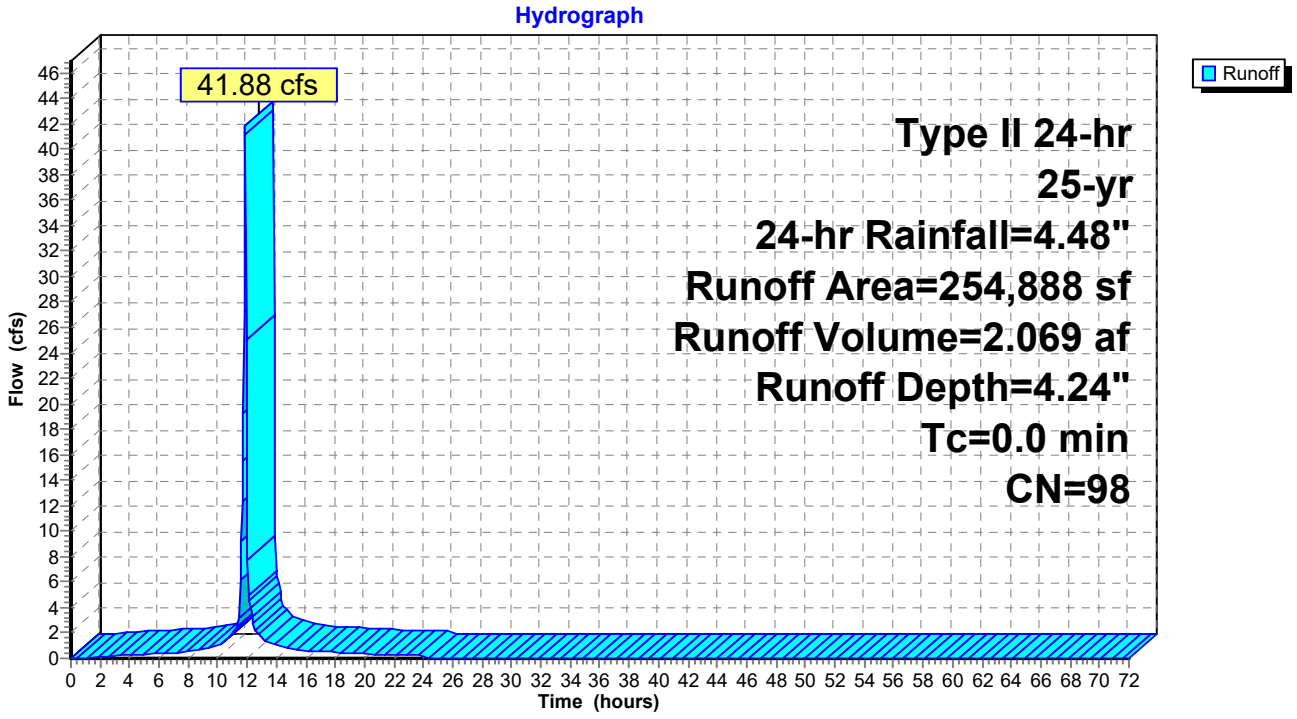

Summary for Pond 1P: Stormwater Surge Area

Inflow Area = 23.352 ac, 25.06% Impervious, Inflow Depth = 3.67" for 25-yr, 24-hr event
Inflow = 137.06 cfs @ 11.90 hrs, Volume= 7.143 af
Outflow = 0.00 cfs @ 0.00 hrs, Volume= 0.000 af, Atten= 100%, Lag= 0.0 min

Routing by Stor-Ind method, Time Span= 0.00-72.00 hrs, dt= 0.05 hrs
Peak Elev= 695.54' @ 26.20 hrs Surf.Area= 116,608 sf Storage= 311,114 cf

Plug-Flow detention time= (not calculated: initial storage exceeds outflow)
Center-of-Mass det. time= (not calculated: no outflow)

Volume	Invert	Avail.Storage	Storage Description
#1	690.00'	1,091,327 cf	**Custom Stage Data (Prismatic)** Listed below (Recalc)

Elevation (feet)	Surf.Area (sq-ft)	Inc.Store (cubic-feet)	Cum.Store (cubic-feet)
690.00	2,259	0	0
692.00	38,418	40,677	40,677
694.00	80,466	118,884	159,561
696.00	127,464	207,930	367,491
698.00	180,961	308,425	675,916
700.00	234,450	415,411	1,091,327

Pond 1P: Stormwater Surge Area

